LH and RH installation

THRESHOLD KIT PIPE INSTALLATION TEMPLATE (16mm fittings only)
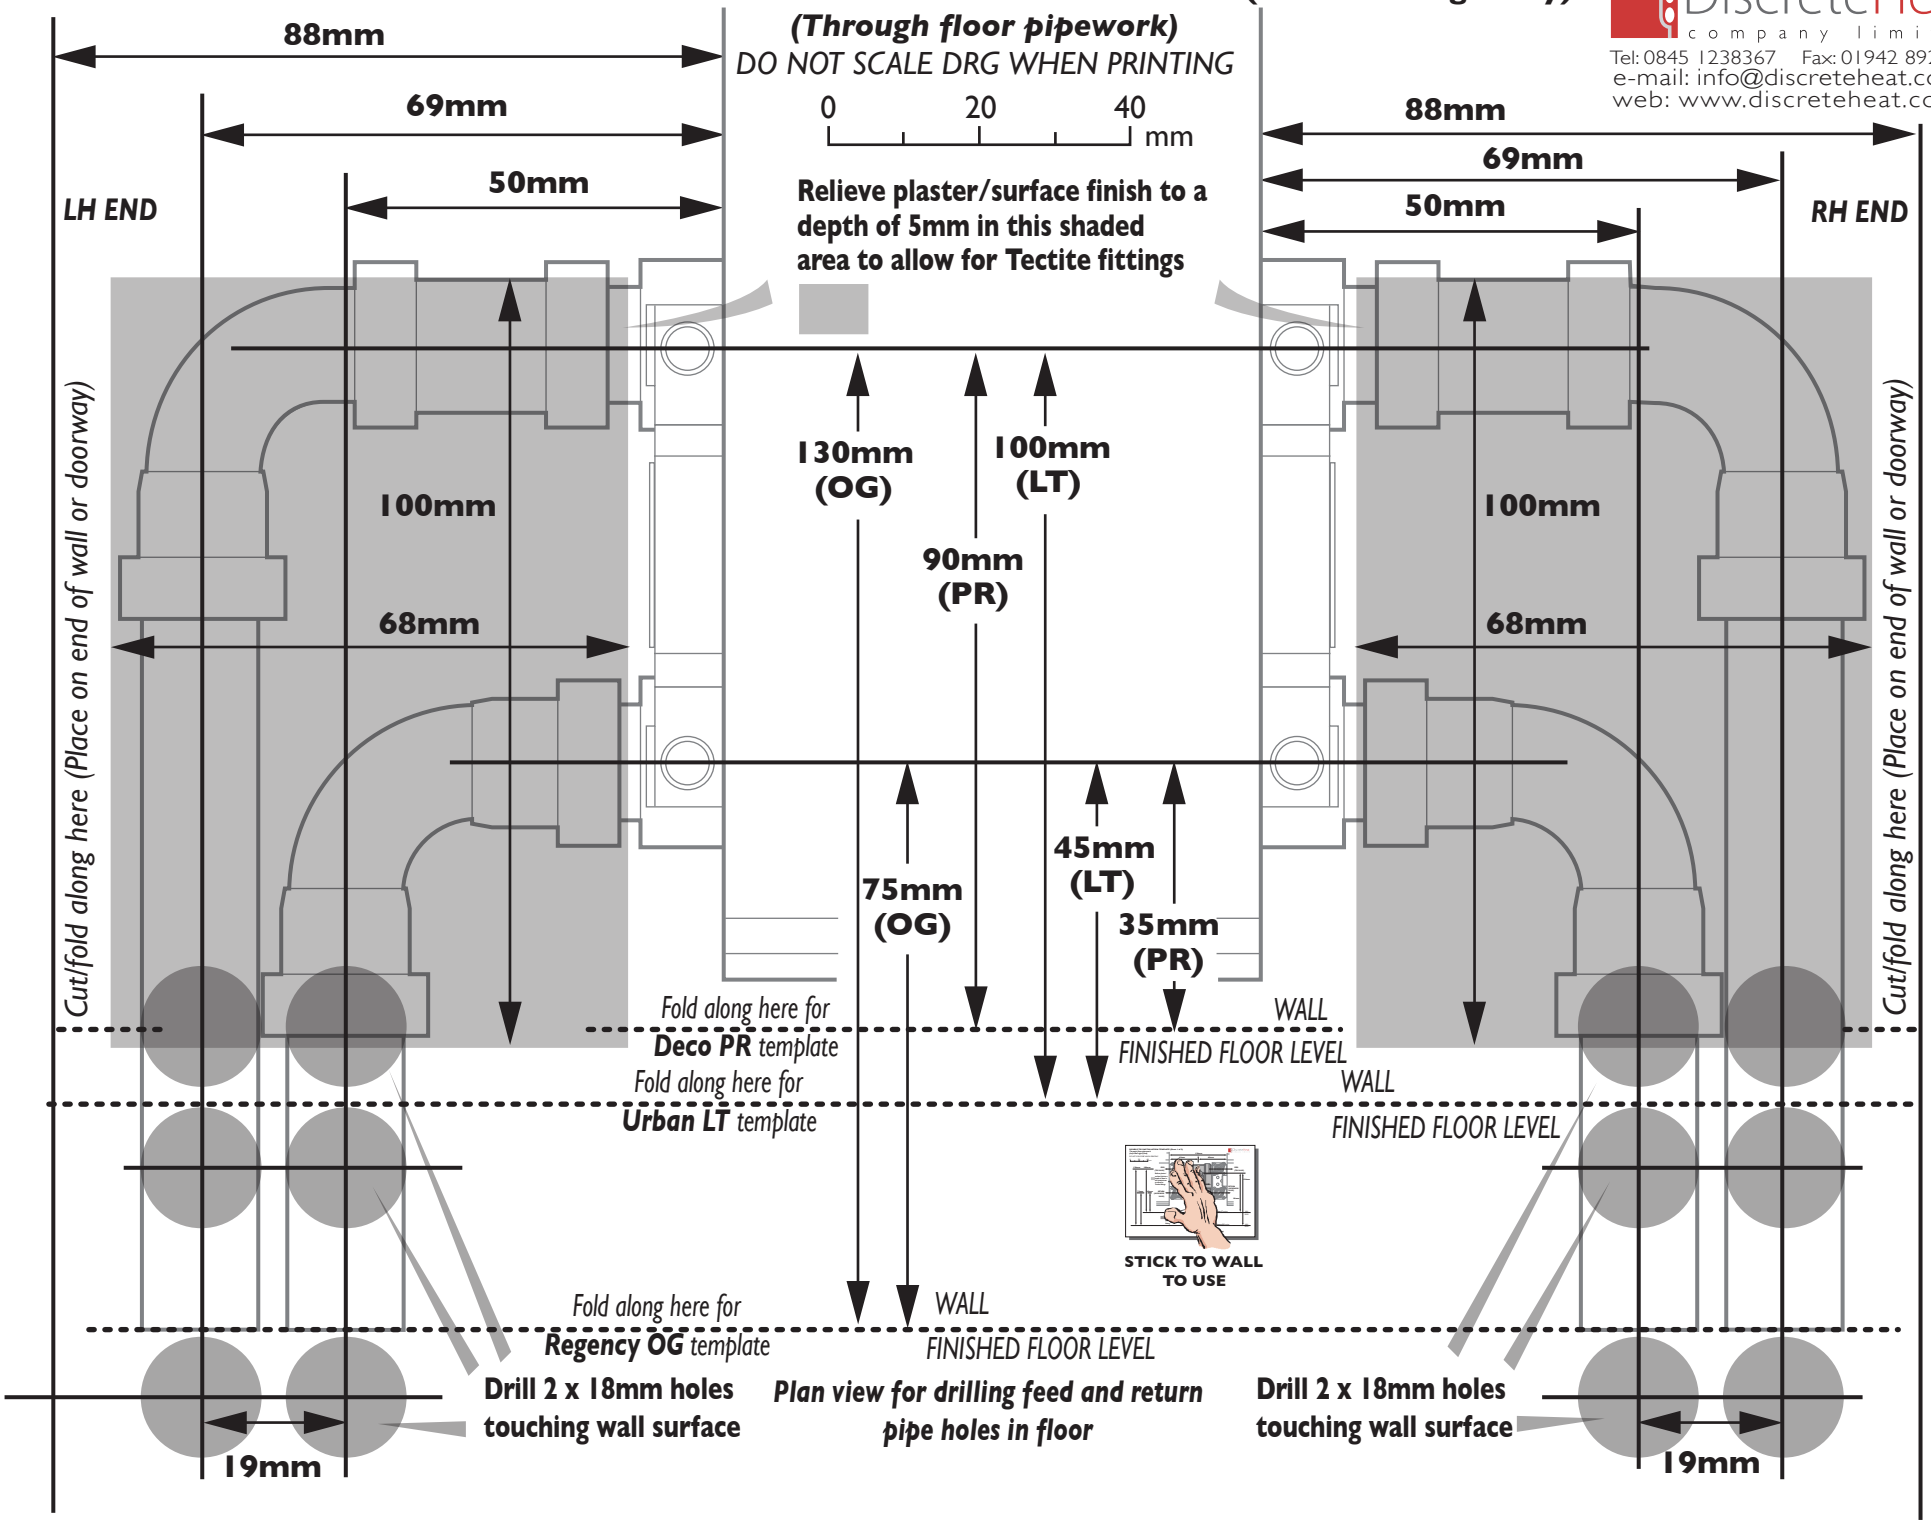
DiscreteHeat company limited
Tel: 0845 1238367 Fax: 01942 892836
e-mail: info@discreteheat.co.uk
web: www.discreteheat.co.uk